1 EXTV1

2 EXTV2

3 IS01

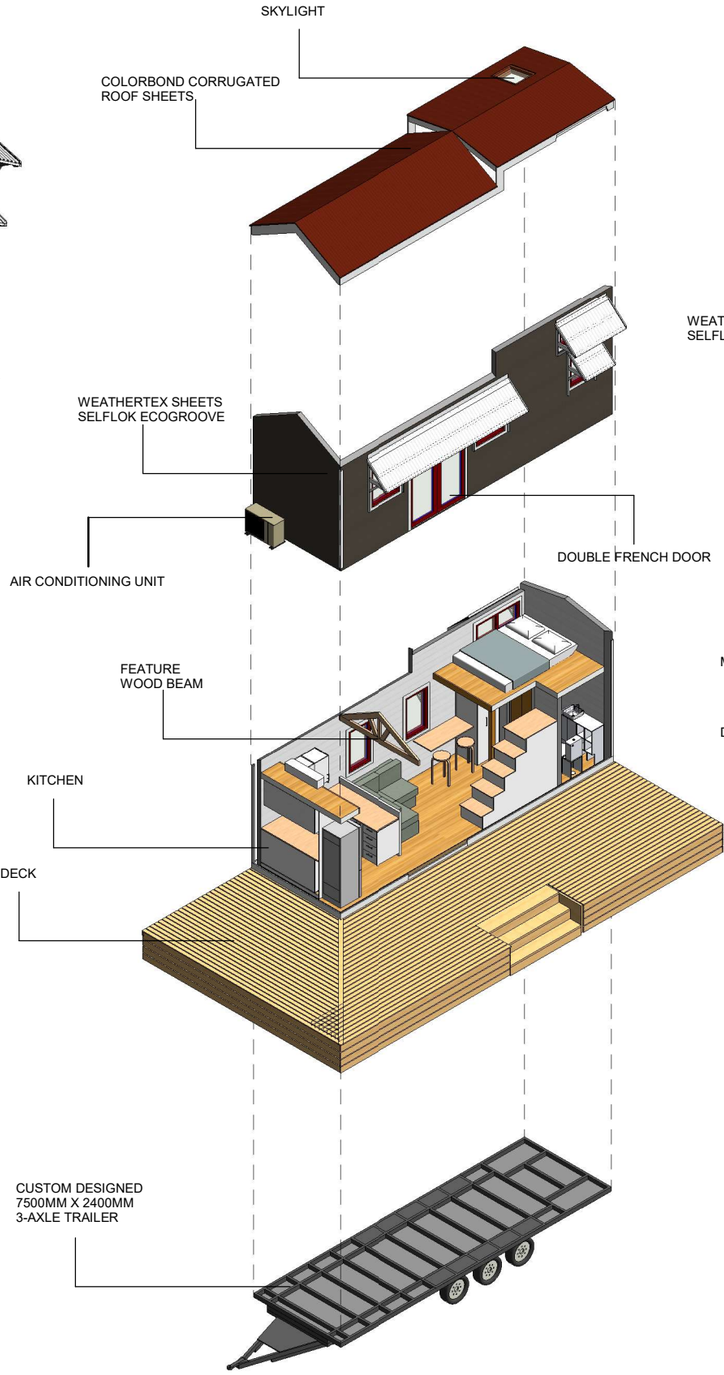

4 IS02

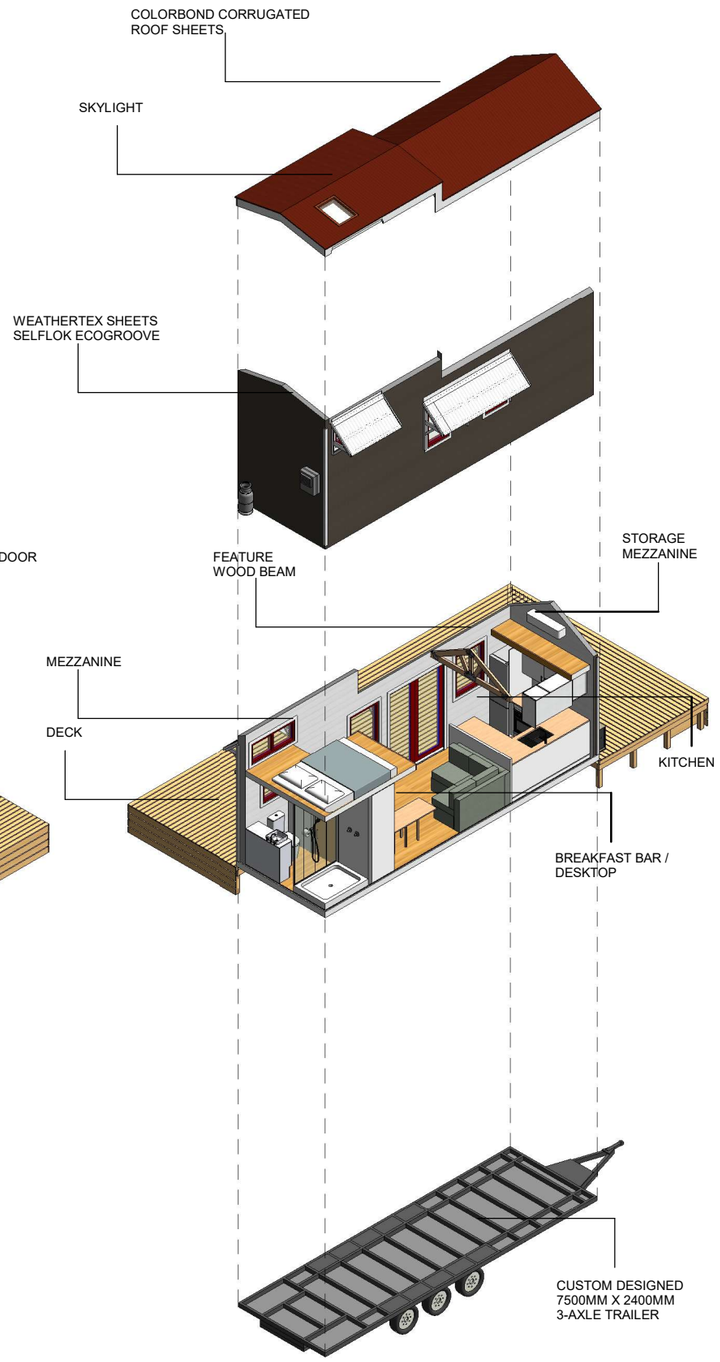

SCALE	STARGAZE TINY HOME		DRAWING TITLE	PROJECT N°	DATE	SHEET	HANGAN TINY HOMES
			TH VIEWS	REV03	6/02/2020 16:12:28	A001	

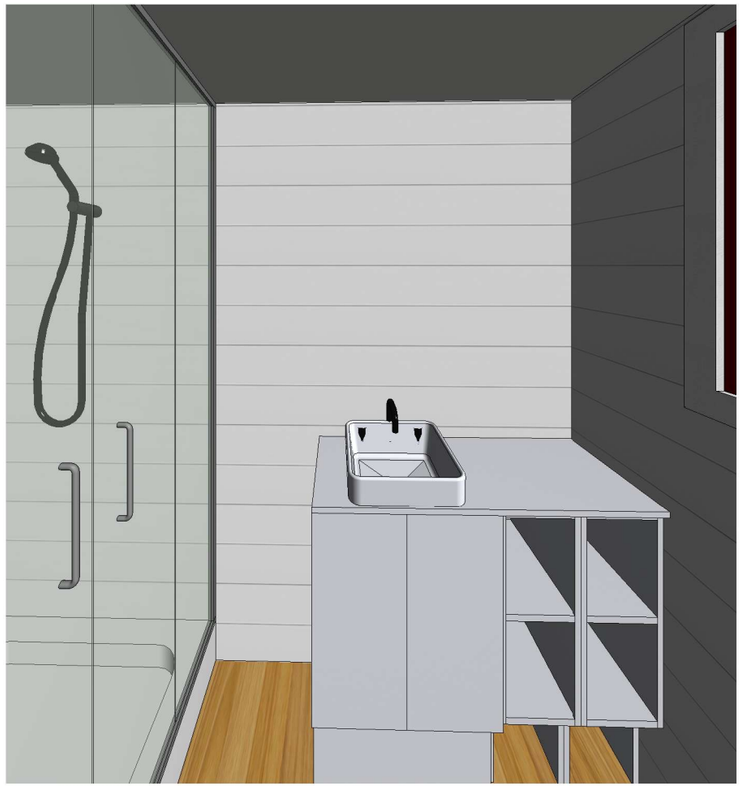

SCALE	STARGAZE TINY HOME		DRAWING TITLE	PROJECT N°	DATE	SHEET	HANGAN TINY HOMES
			TH INTERIOR VIEWS	REV03	6/02/2020 16:12:32	A002	

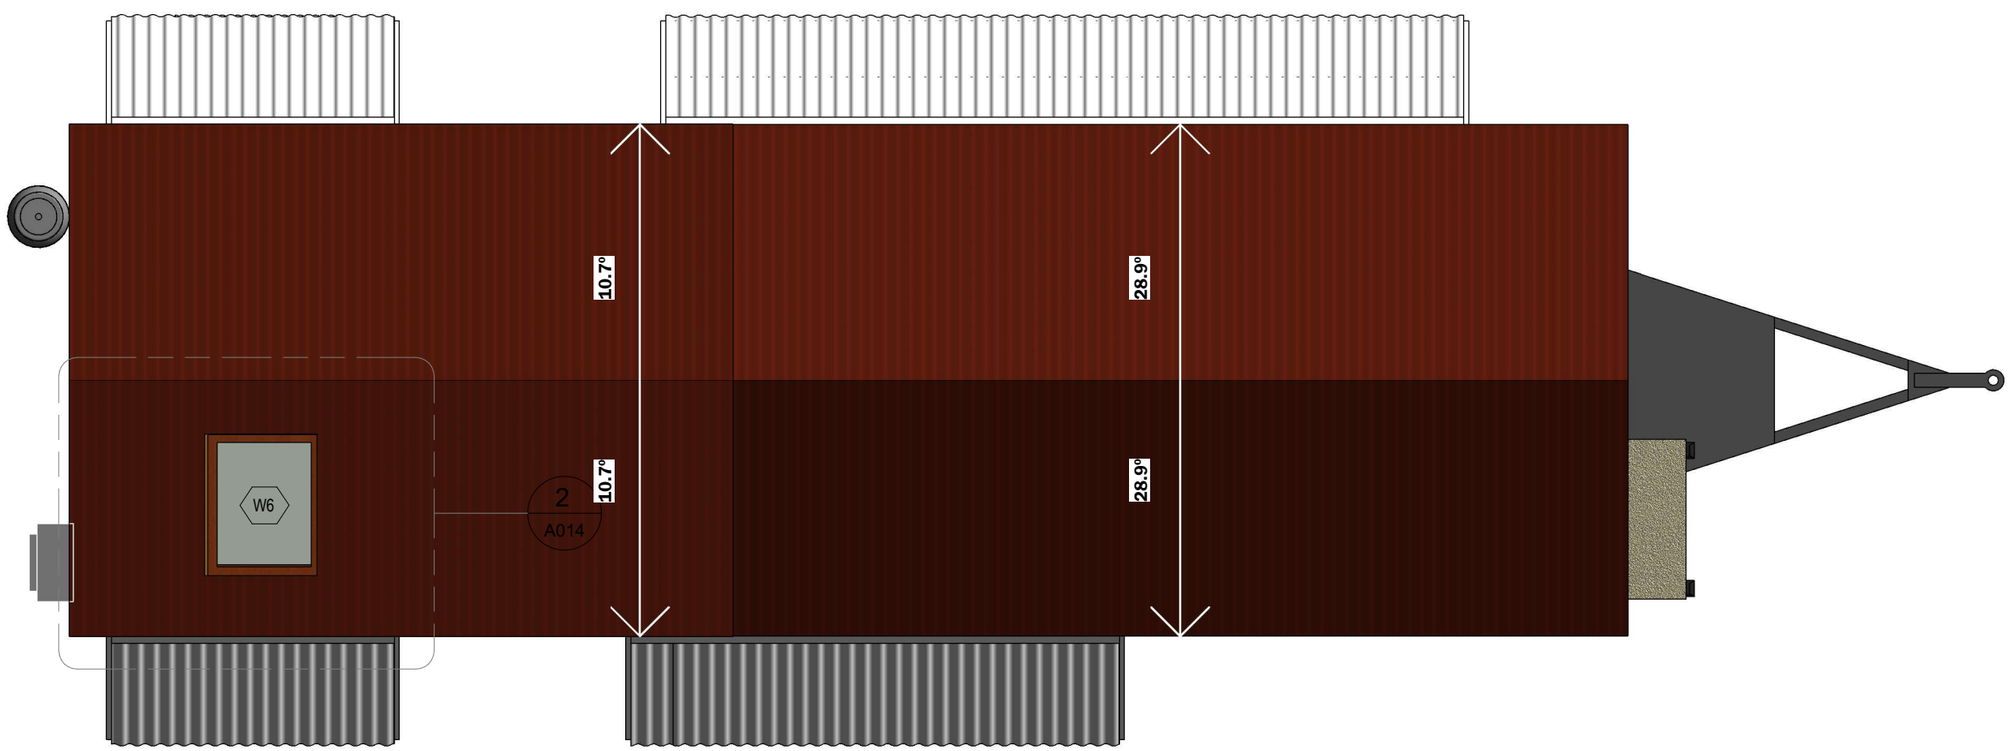

1 **TOP HEIGHT**
1 : 30

SCALE	STARGAZE TINY HOME		DRAWING TITLE	PROJECT N°	DATE	SHEET	HANGAN TINY HOMES
1 : 30			TOP VIEW	REV03	6/02/2020 16:12:34	A003	

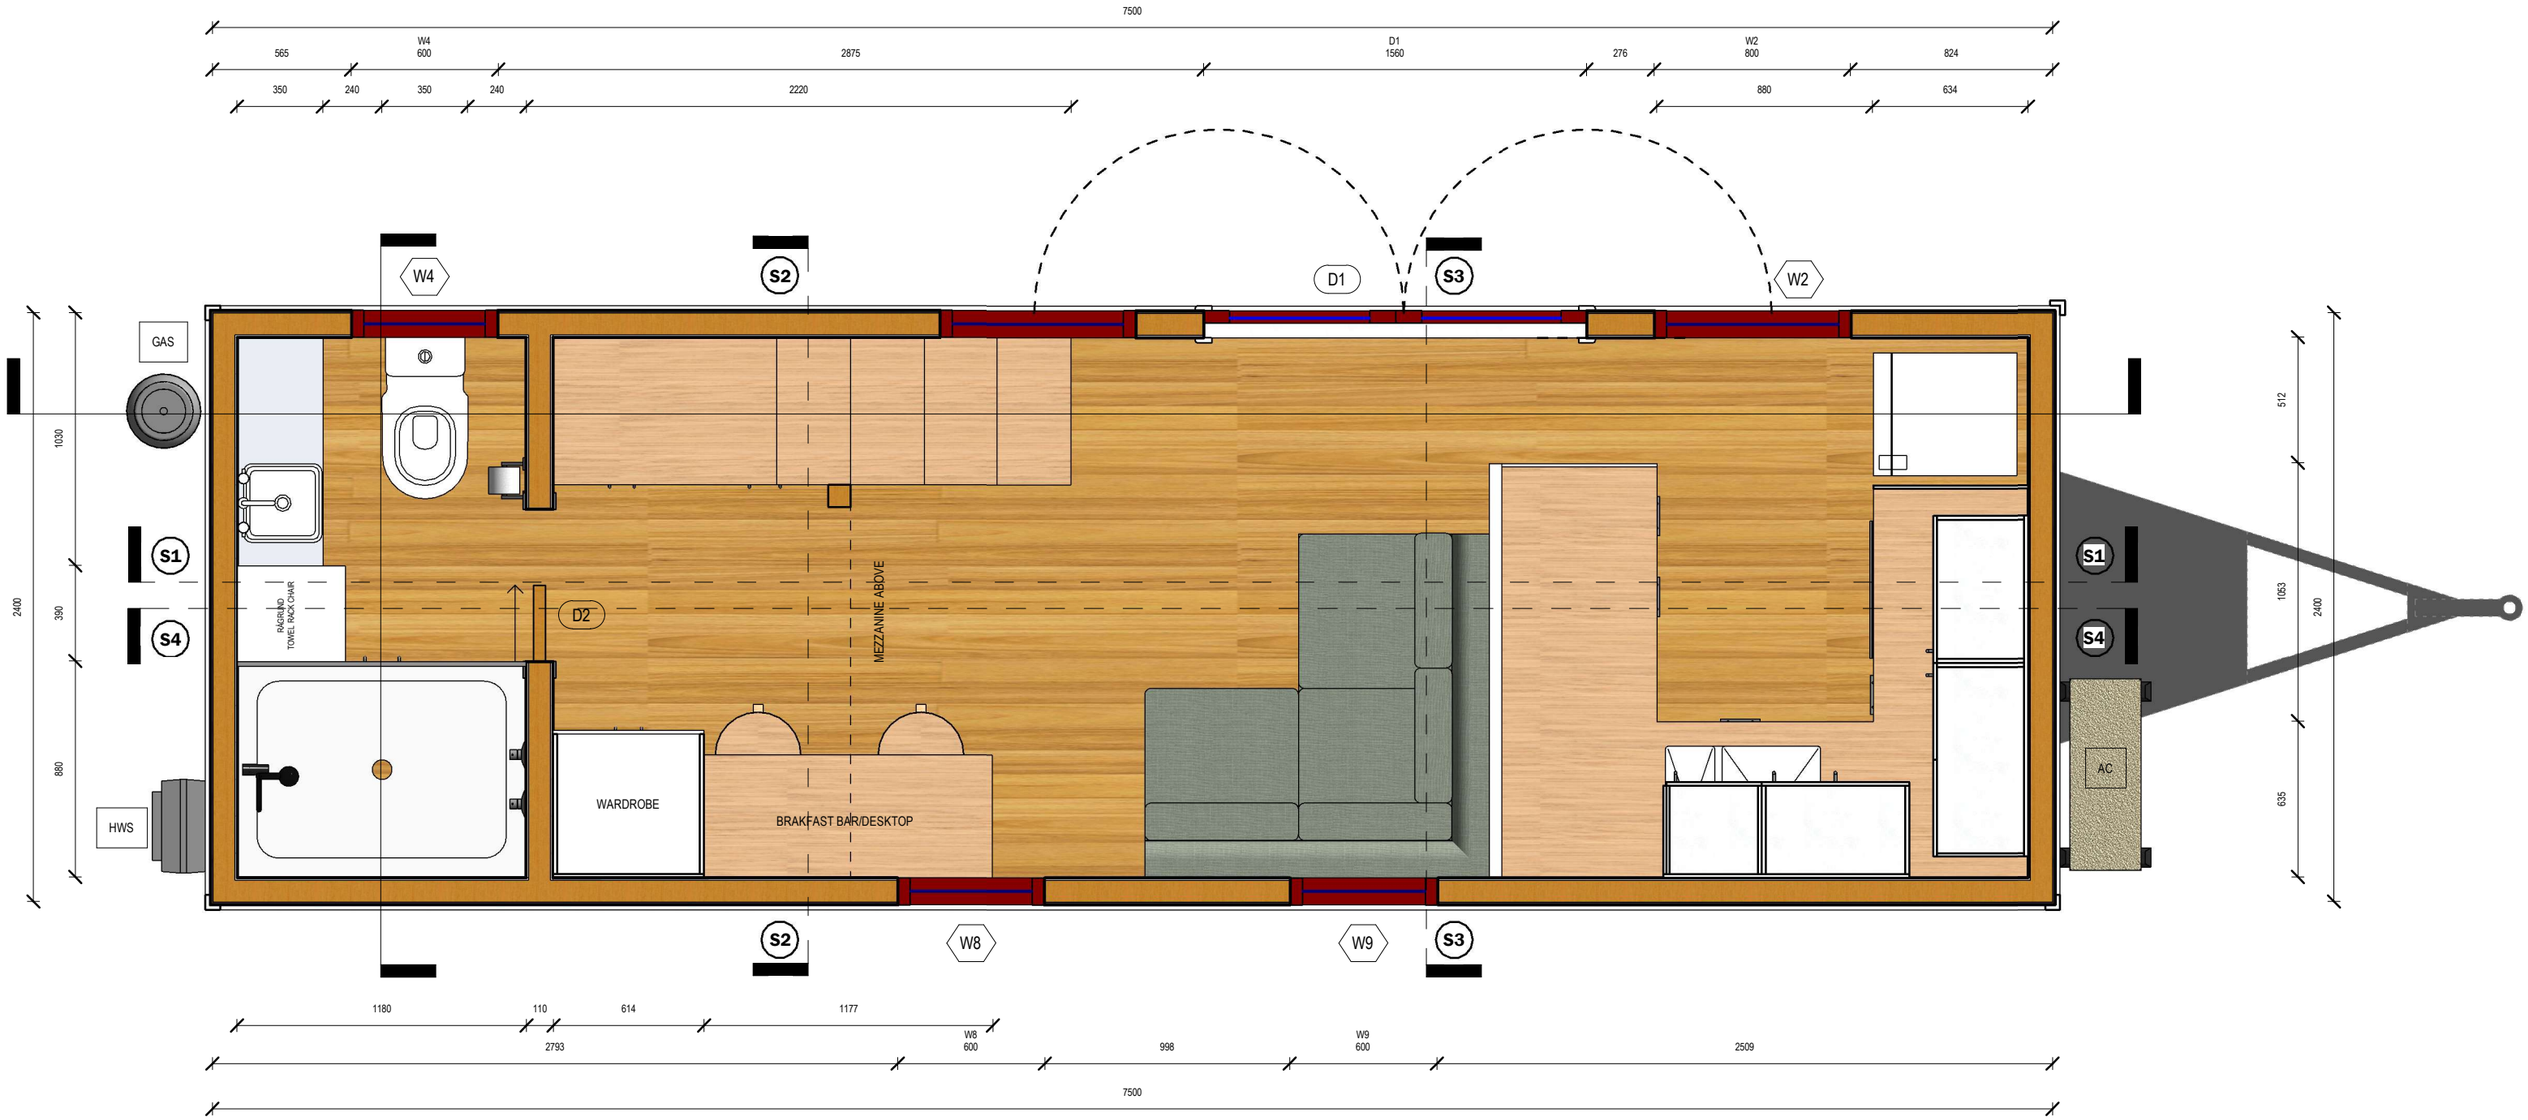

1 **FIRST LEVEL**
1 : 25

SCALE	STARGAZE TINY HOME		DRAWING TITLE	PROJECT N°	DATE	SHEET	HANGAN TINY HOMES
1 : 25			FIRST LEVEL	REV03	6/02/2020 16:12:35	A004	

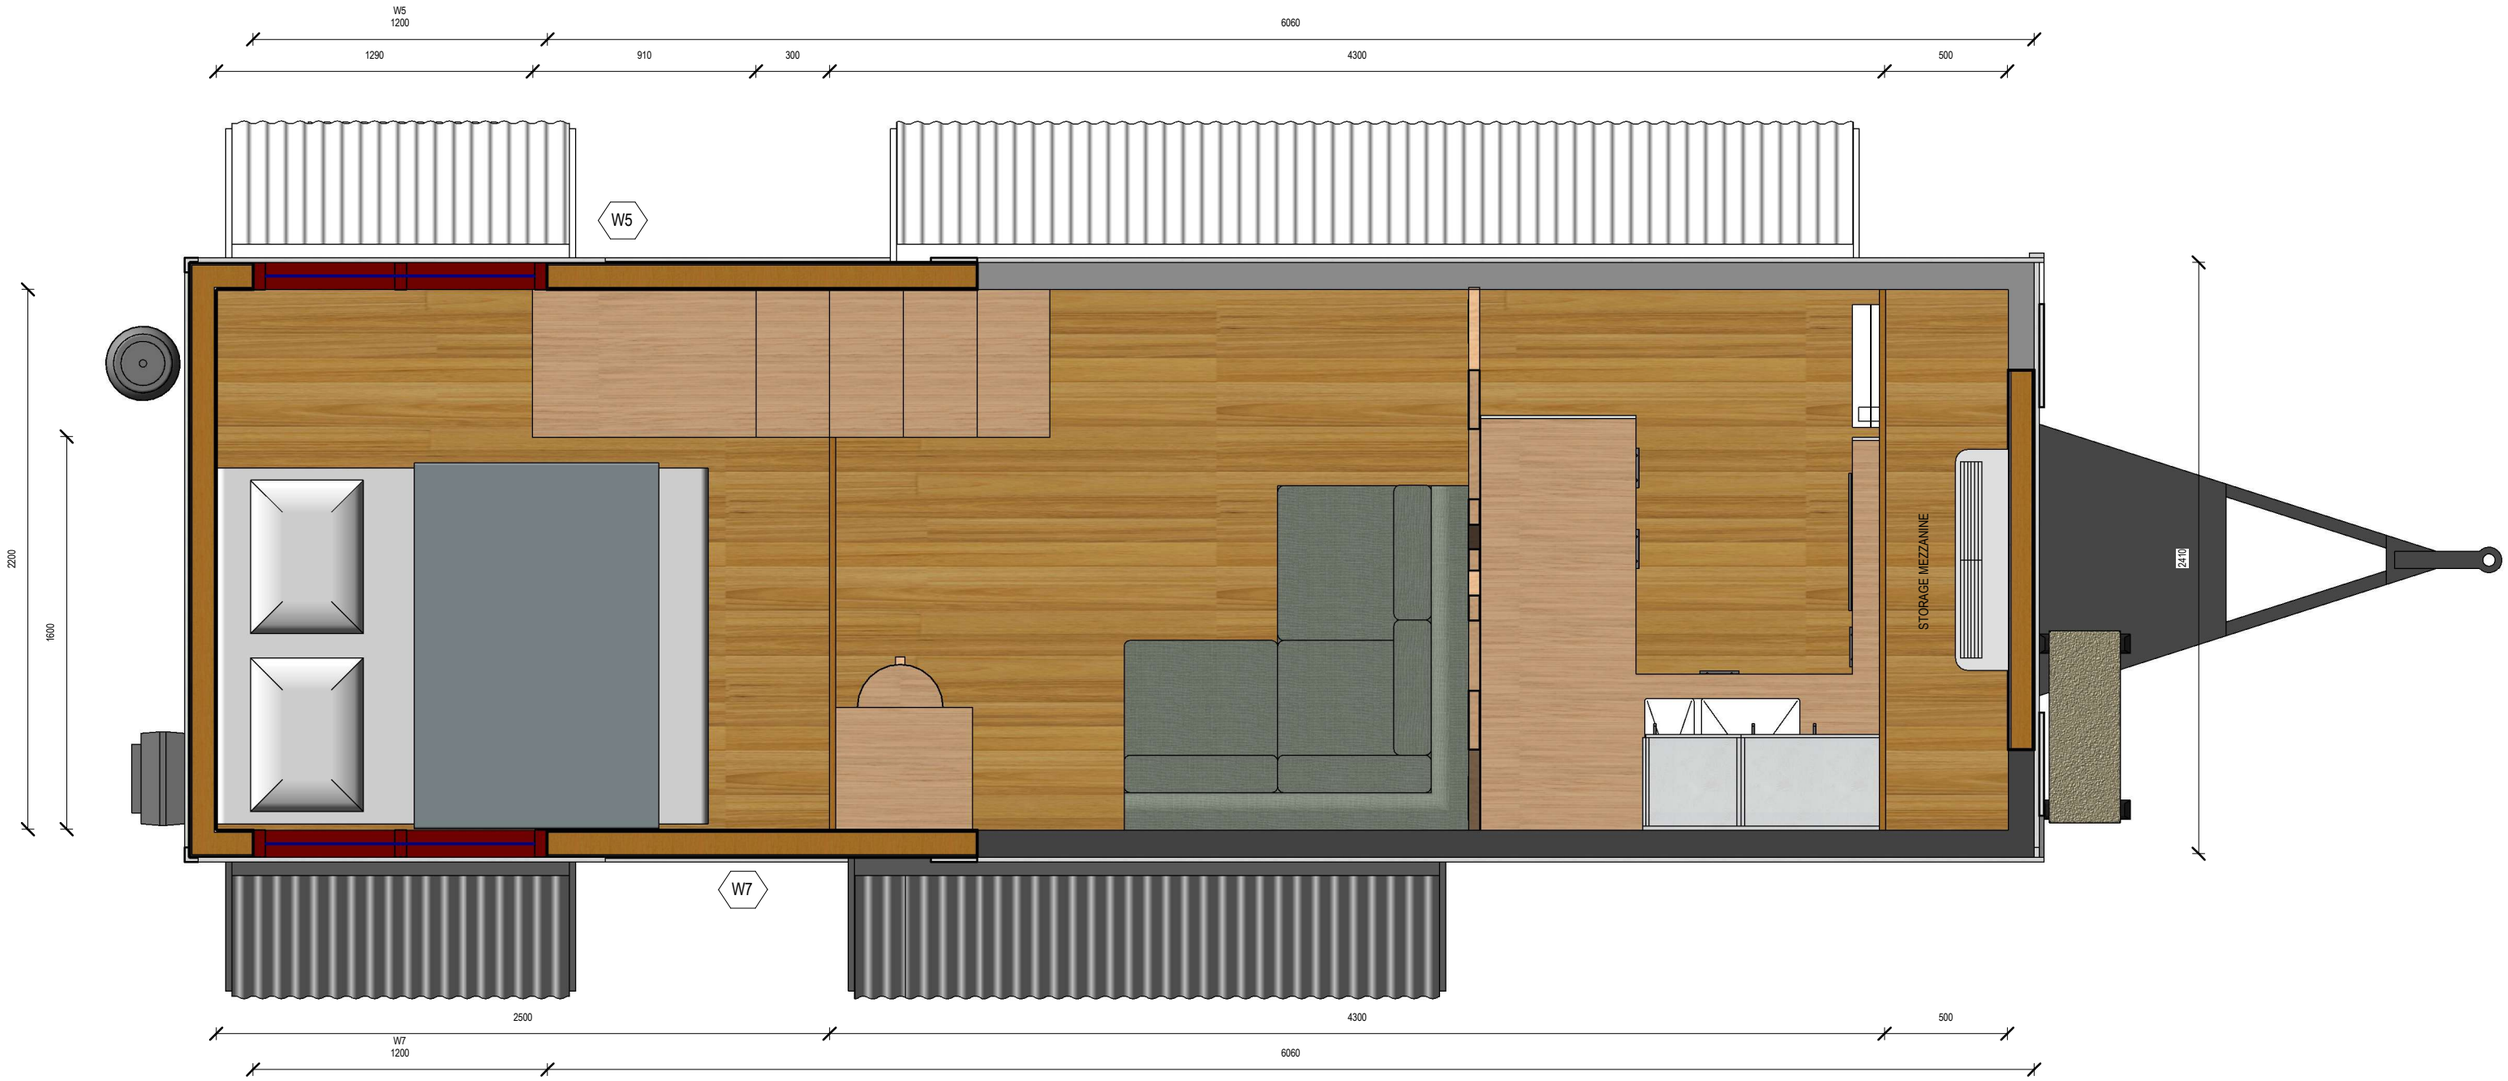

1 **MEZZANINE**
1 : 25

SCALE	STARGAZE TINY HOME		DRAWING TITLE	PROJECT N°	DATE	SHEET	HANGAN TINY HOMES
1 : 25			MEZZANINE	REV03	6/02/2020 16:12:37	A005	

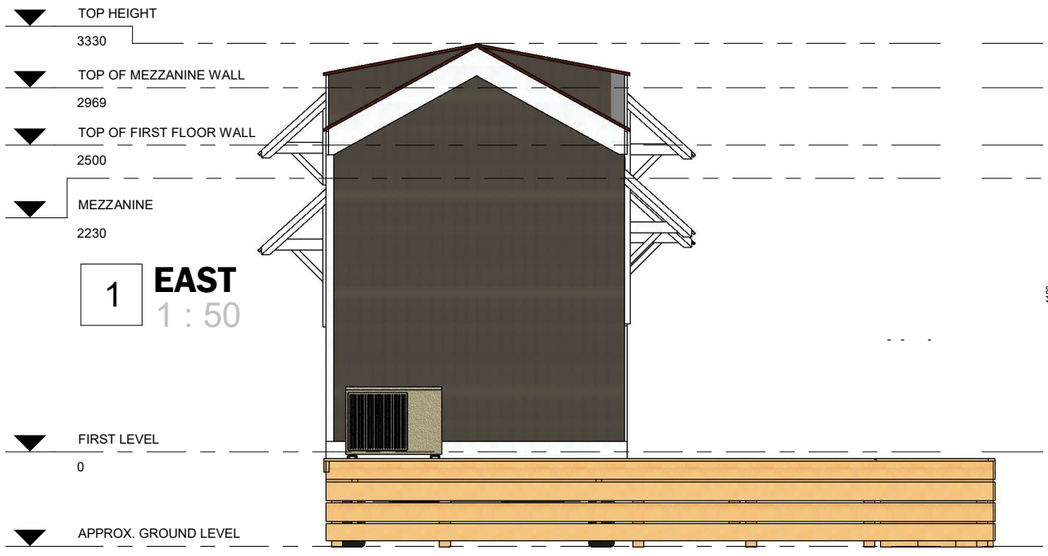

1 **EAST**
1 : 50

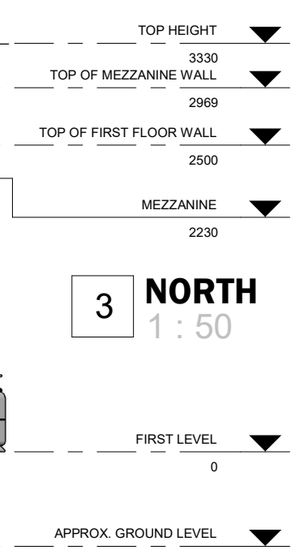

3 **NORTH**
1 : 50

2 **WEST**
1 : 50

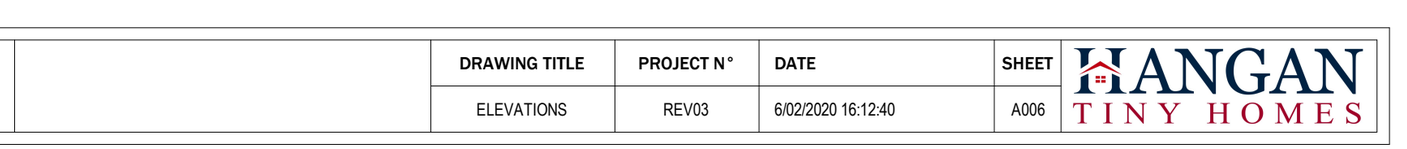

4 **SOUTH**
1 : 50

WINDOW SCHEDULE

MARK	WINDOW TYPE	MATERIAL	GLAZING	HEIGHT	WIDTH	FRAME OPENING HEIGHT	FRAME OPENING WIDTH	SILL HEIGHT
W2	TILT & TURN WINDOW	PVC	DOUBLE	1000	800	1020	820	700
W4	TILT & TURN WINDOW	PVC	DOUBLE	800	600	820	620	1220
W5	TILT & TURN WINDOW	PVC	DOUBLE	500	1200	520	1220	77
W6	OPENEABLE SKYLIGHT	ALUMINIUM	DOUBLE	700	550			
W7	TILT & TURN WINDOW	PVC	DOUBLE	500	1200	520	1220	77
W8	TILT & TURN WINDOW	PVC	DOUBLE	1000	600	1020	620	620
W9	TILT & TURN WINDOW	PVC	DOUBLE	1000	600	1020	620	620
W10	TILT & TURN WINDOW	PVC	DOUBLE	1000	800	1020	820	700

DOOR SCHEDULE

MARK	TYPE	DESCRIPTION	MATERIAL	HEIGHT	WIDTH
D1	DOUBLE FRENCH DOOR	FRENCH DOORS, DOUBLE GLAZING	PVC	2100	1560
D2	SLIDING			2010	620

Grand total: 2

SCALE			DRAWING TITLE	PROJECT N°	DATE	SHEET	
1 : 50	**STARGAZE TINY HOME**		ELEVATIONS	REV03	6/02/2020 16:12:40	A006	HANGAN TINY HOMES

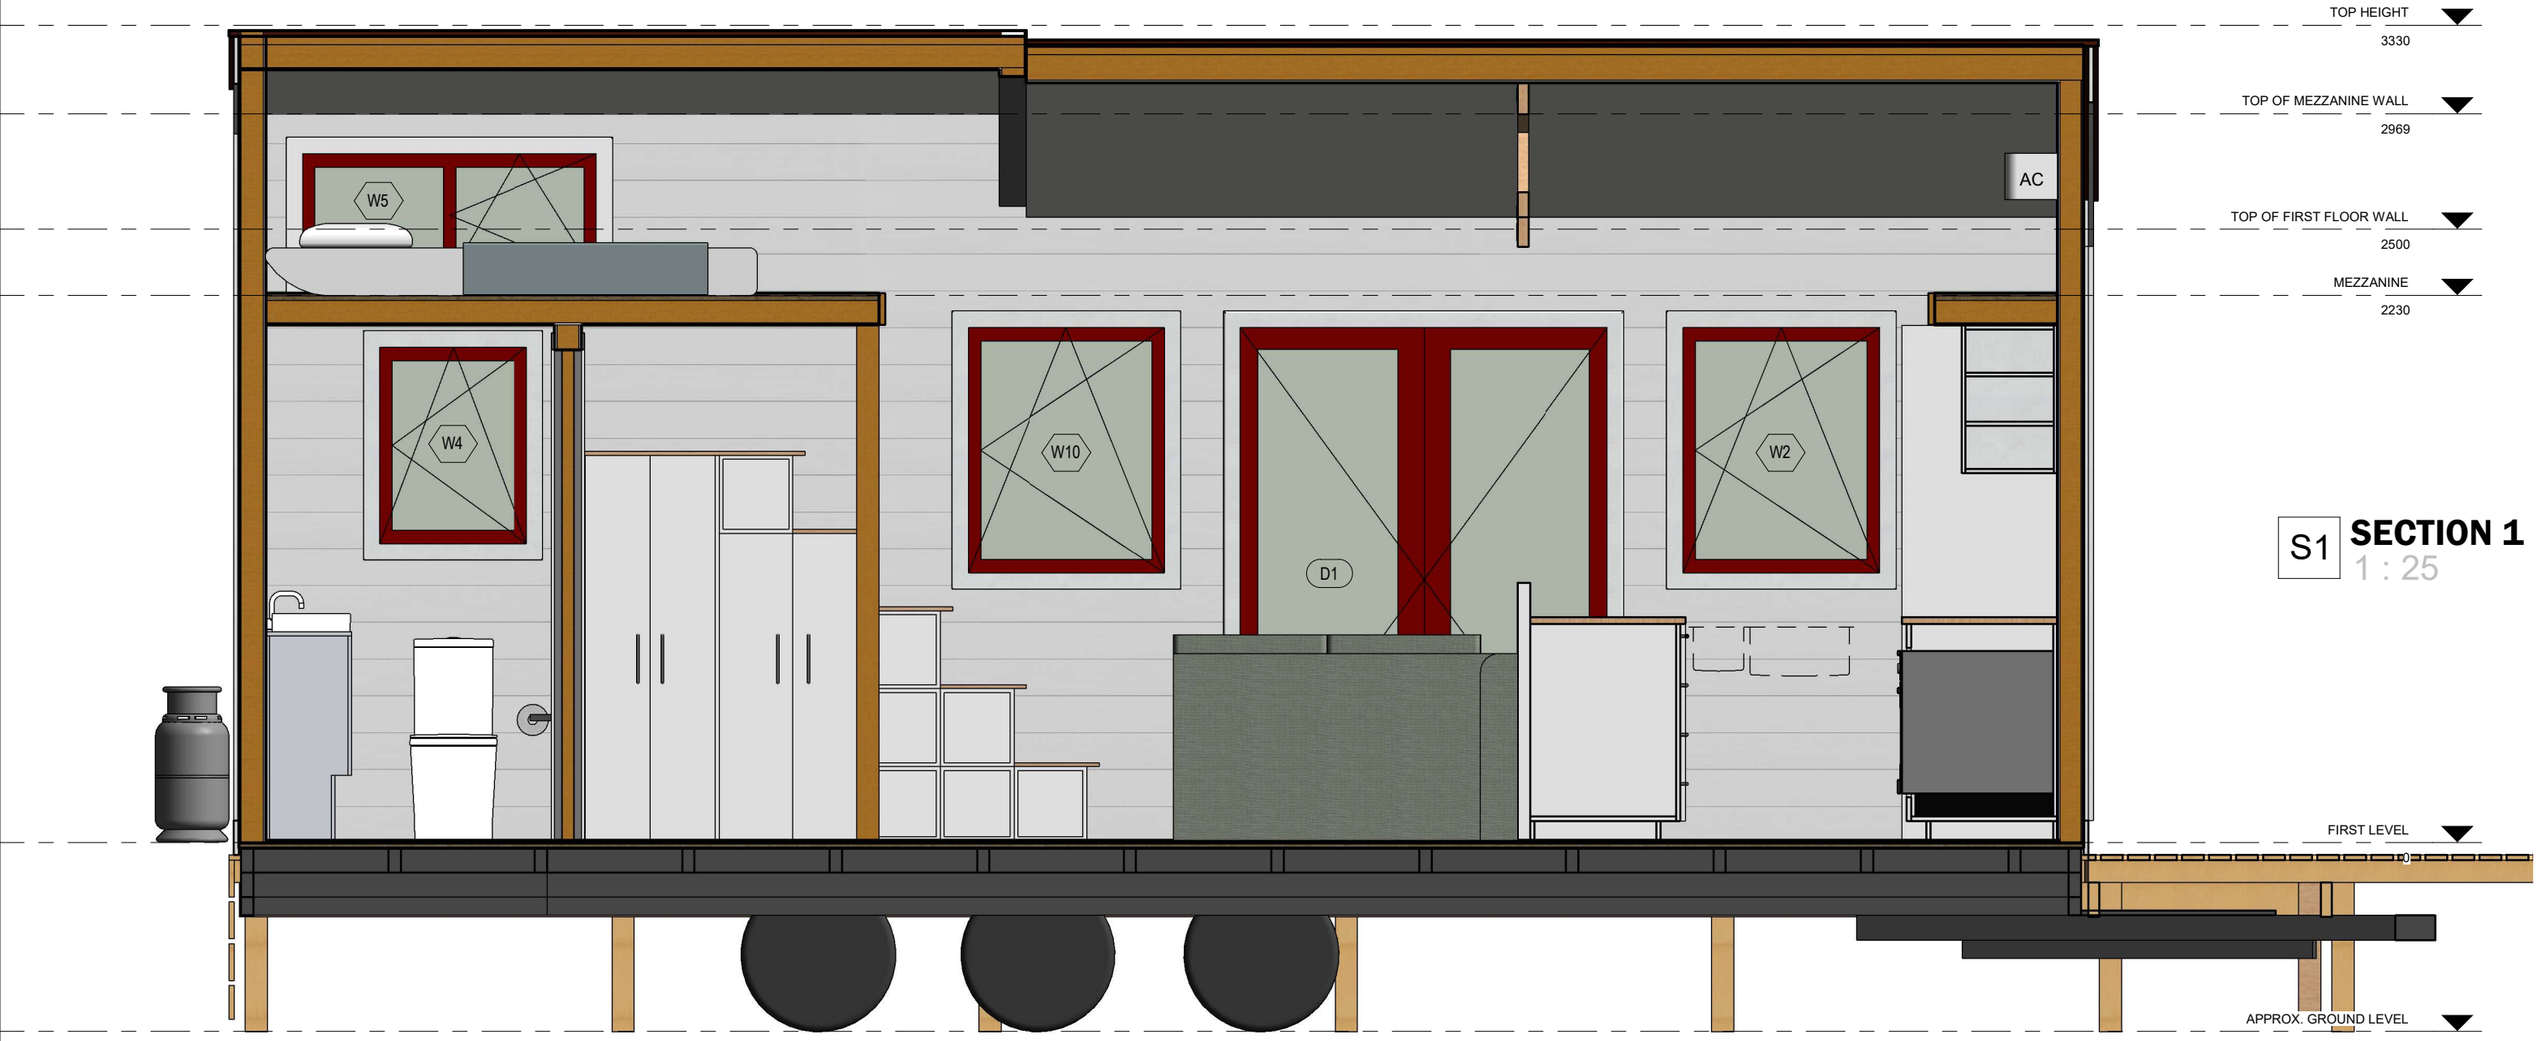

S1 **SECTION 1**
1 : 25

SCALE	STARGAZE TINY HOME		DRAWING TITLE	PROJECT N°	DATE	SHEET	HANGAN TINY HOMES
1 : 25			SECTION 1	REV03	6/02/2020 16:12:42	A007	

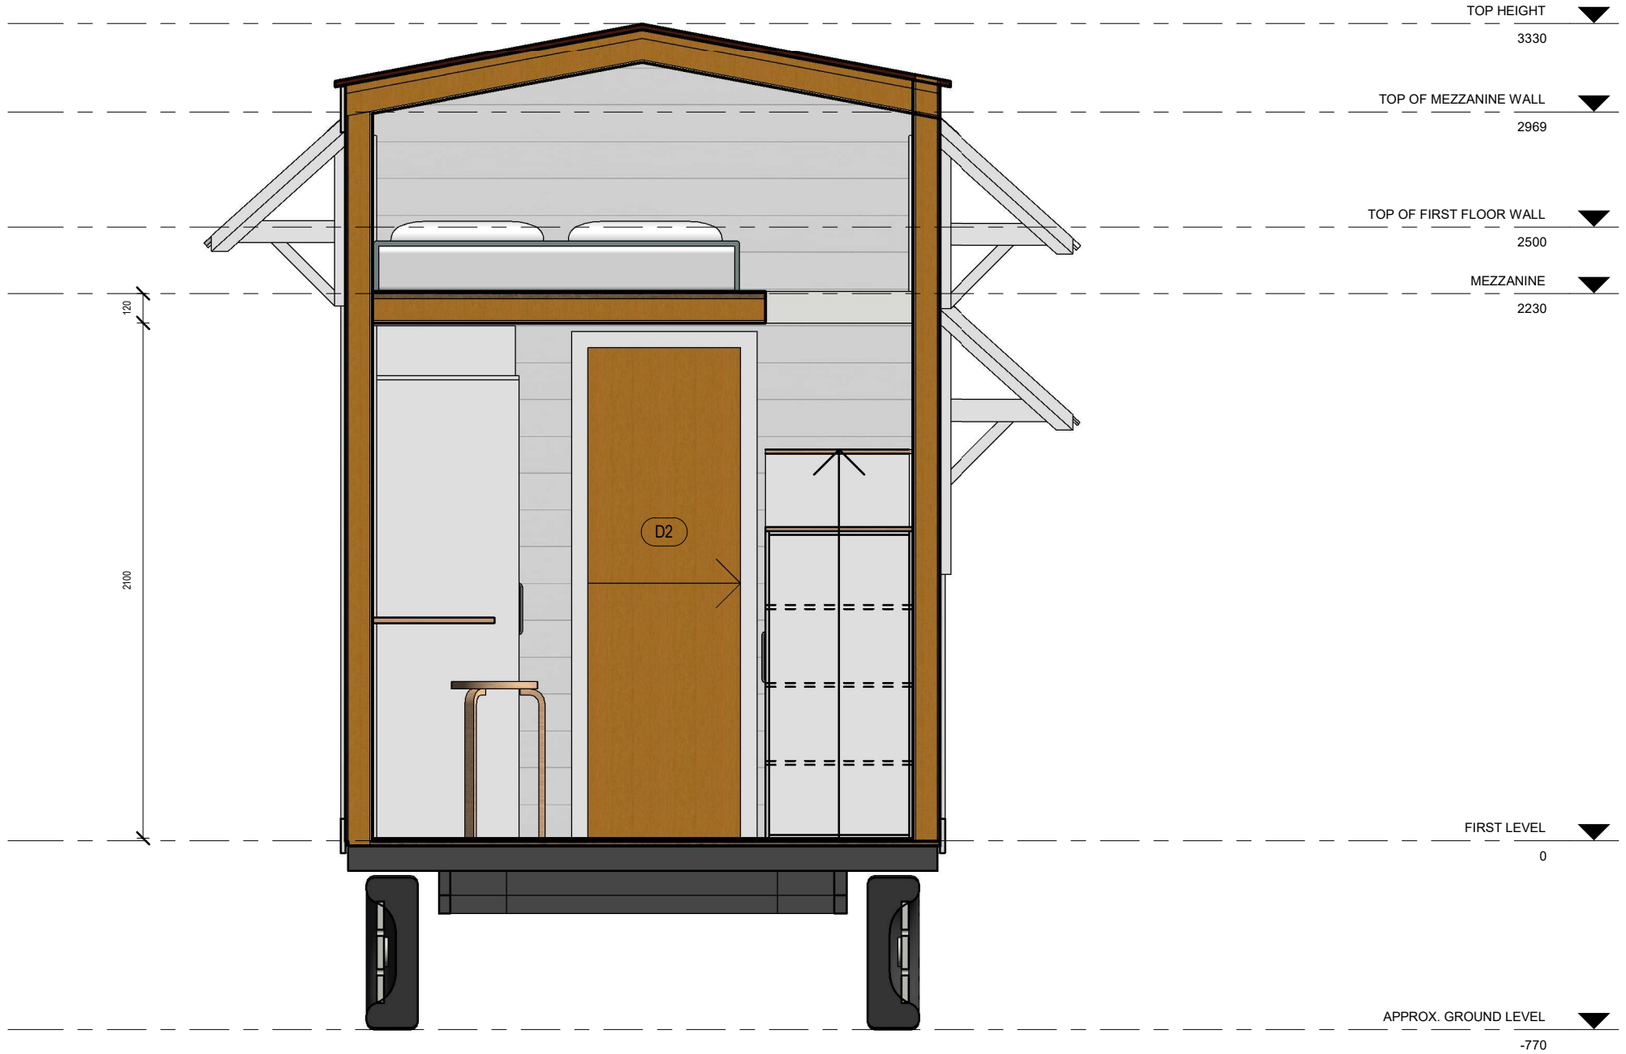

S2 SECTION 2
1 : 25

SCALE	STARGAZE TINY HOME		DRAWING TITLE	PROJECT N°	DATE	SHEET	HANGAN TINY HOMES
1 : 25			SECTION 2	REV03	6/02/2020 16:12:43	A008	

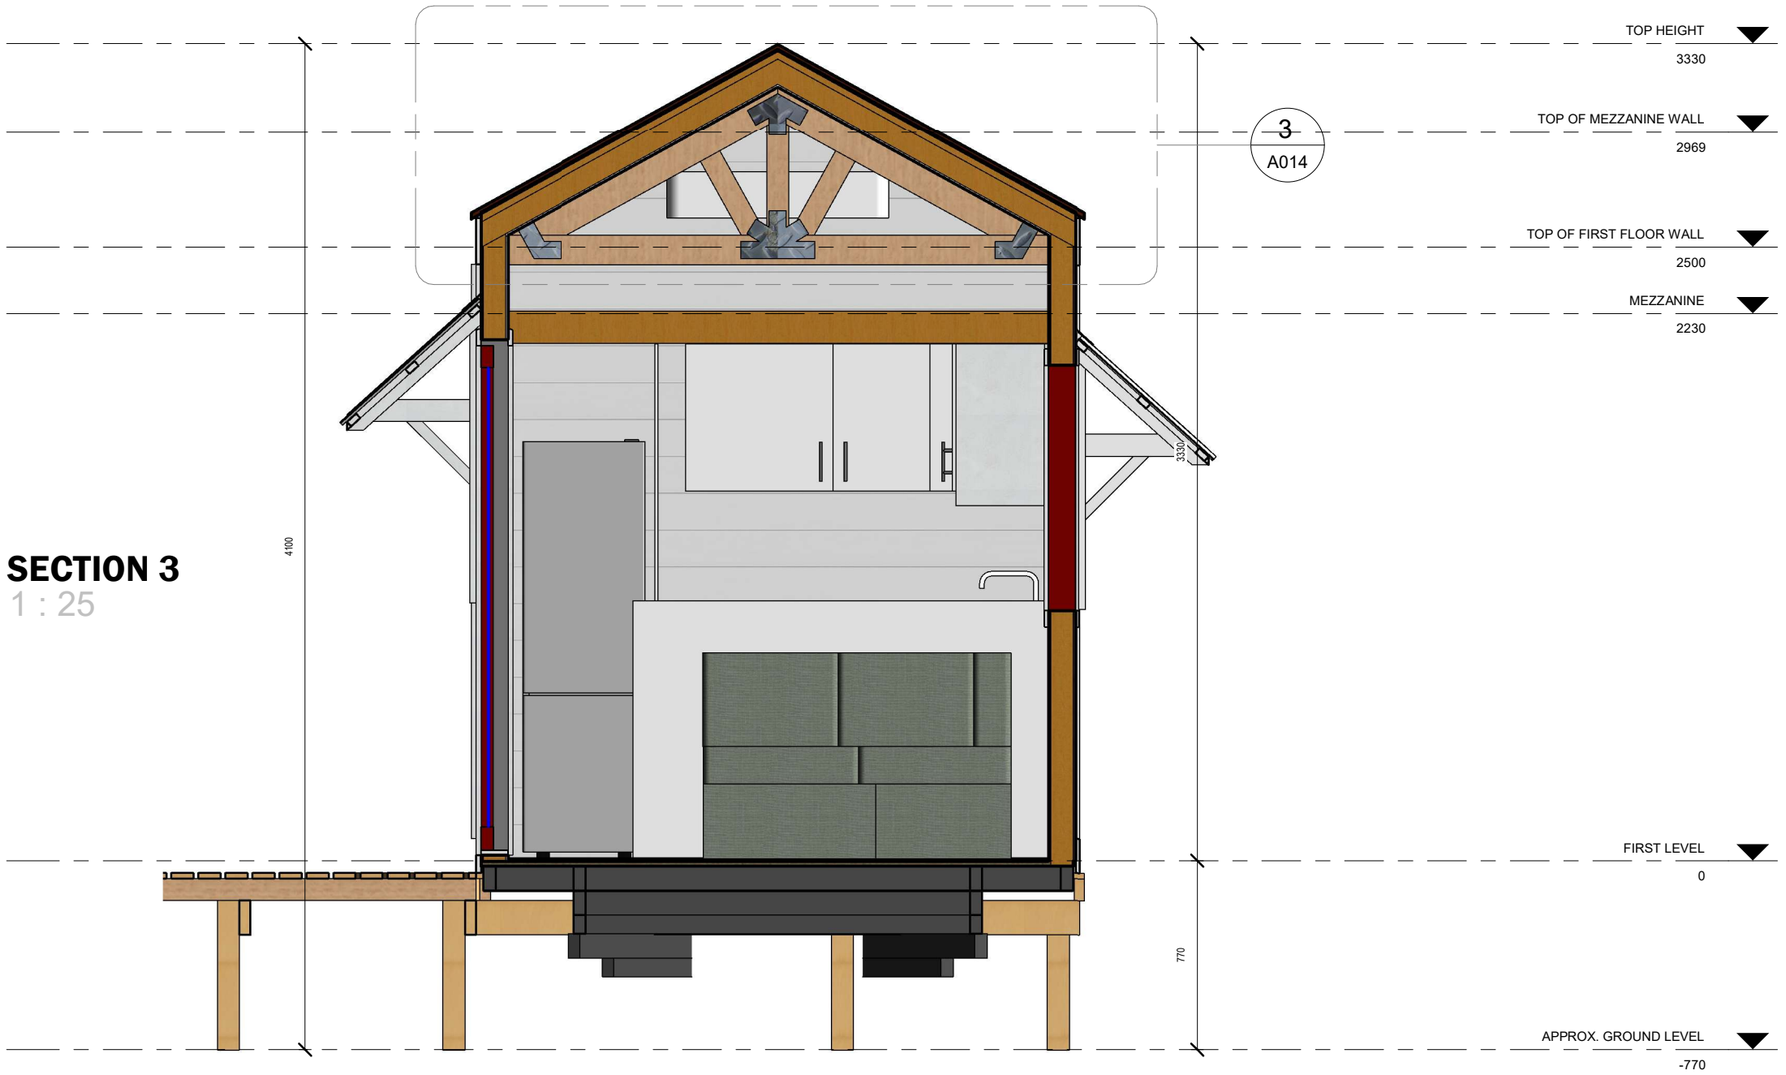

S3 **SECTION 3**
1 : 25

SCALE	STARGAZE TINY HOME		DRAWING TITLE	PROJECT N°	DATE	SHEET	HANGAN TINY HOMES
1 : 25			SECTION 3	REV03	6/02/2020 16:12:44	A009	

S4 **SECTION 4**
1 : 25

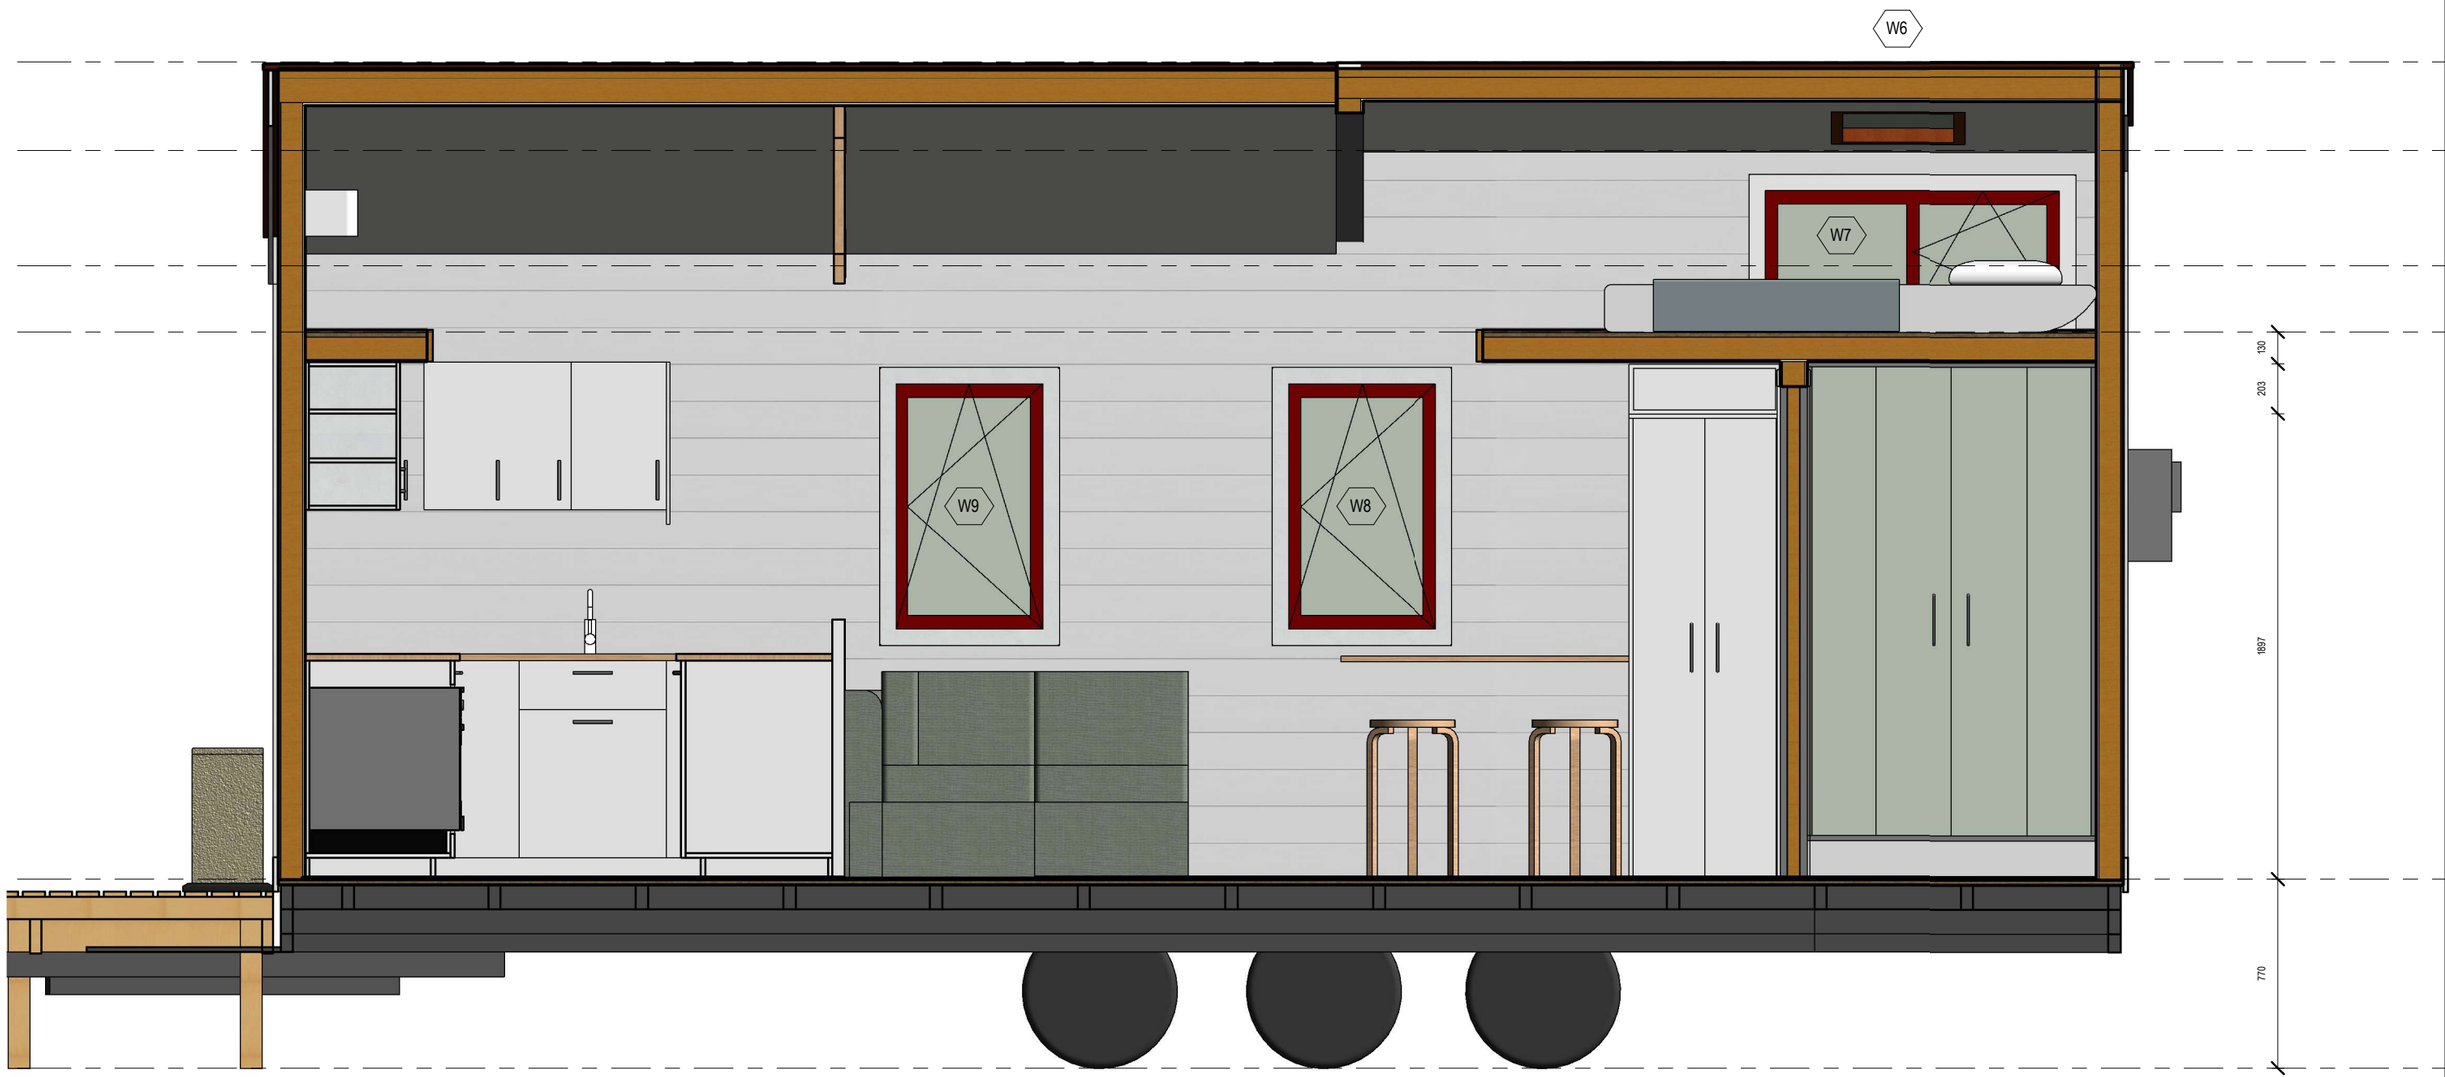

SCALE	STARGAZE TINY HOME		DRAWING TITLE	PROJECT N°	DATE	SHEET	HANGAN TINY HOMES
1 : 25			SECTION 4	REV03	6/02/2020 16:12:46	A010	

LEGEND

240V	GPO DOUBLE 240V
	GPO DOUBLE 120V
	WALL LIGHT
	DOWNLIGHT
	EXTERIOR LIGHT
	FEATURE LIGHT
	CARAVAN PLUG 15AMP
	SUB BOARD
	TV ANTENNA
F	WALL FAN
HWS	HOT WATER SYSTEM
AC	AIR CONDITIONING
S	SWITCH

NOTES

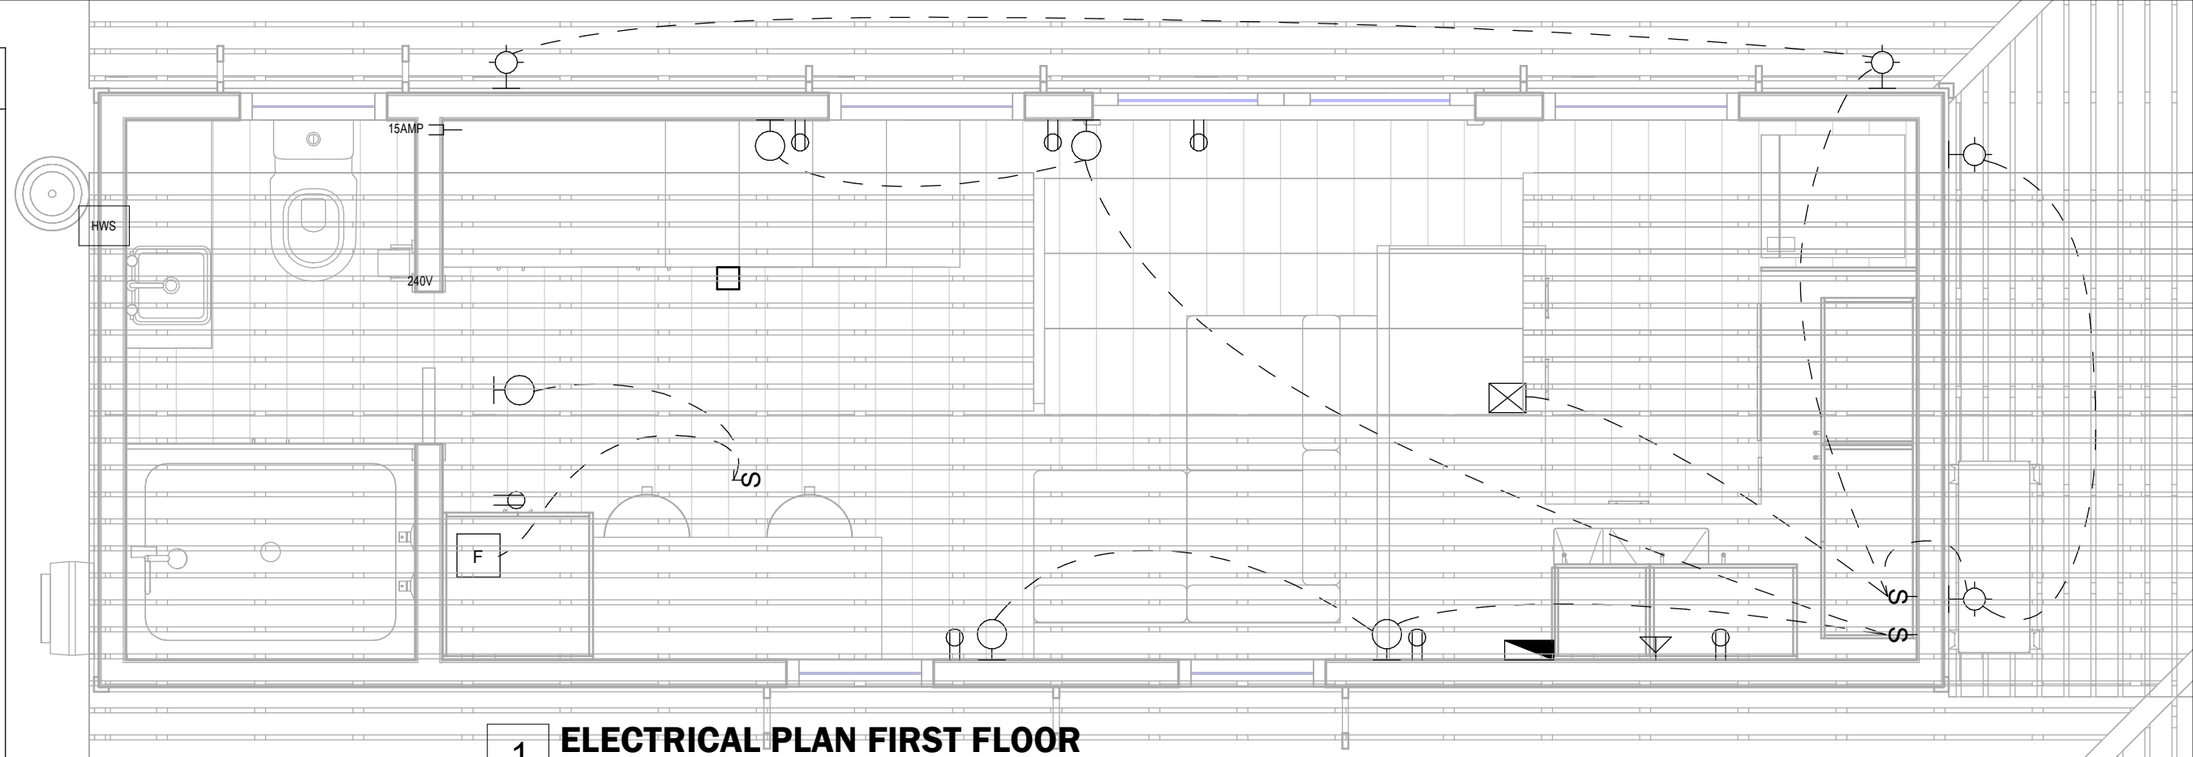

1 **ELECTRICAL PLAN FIRST FLOOR**
1 : 25

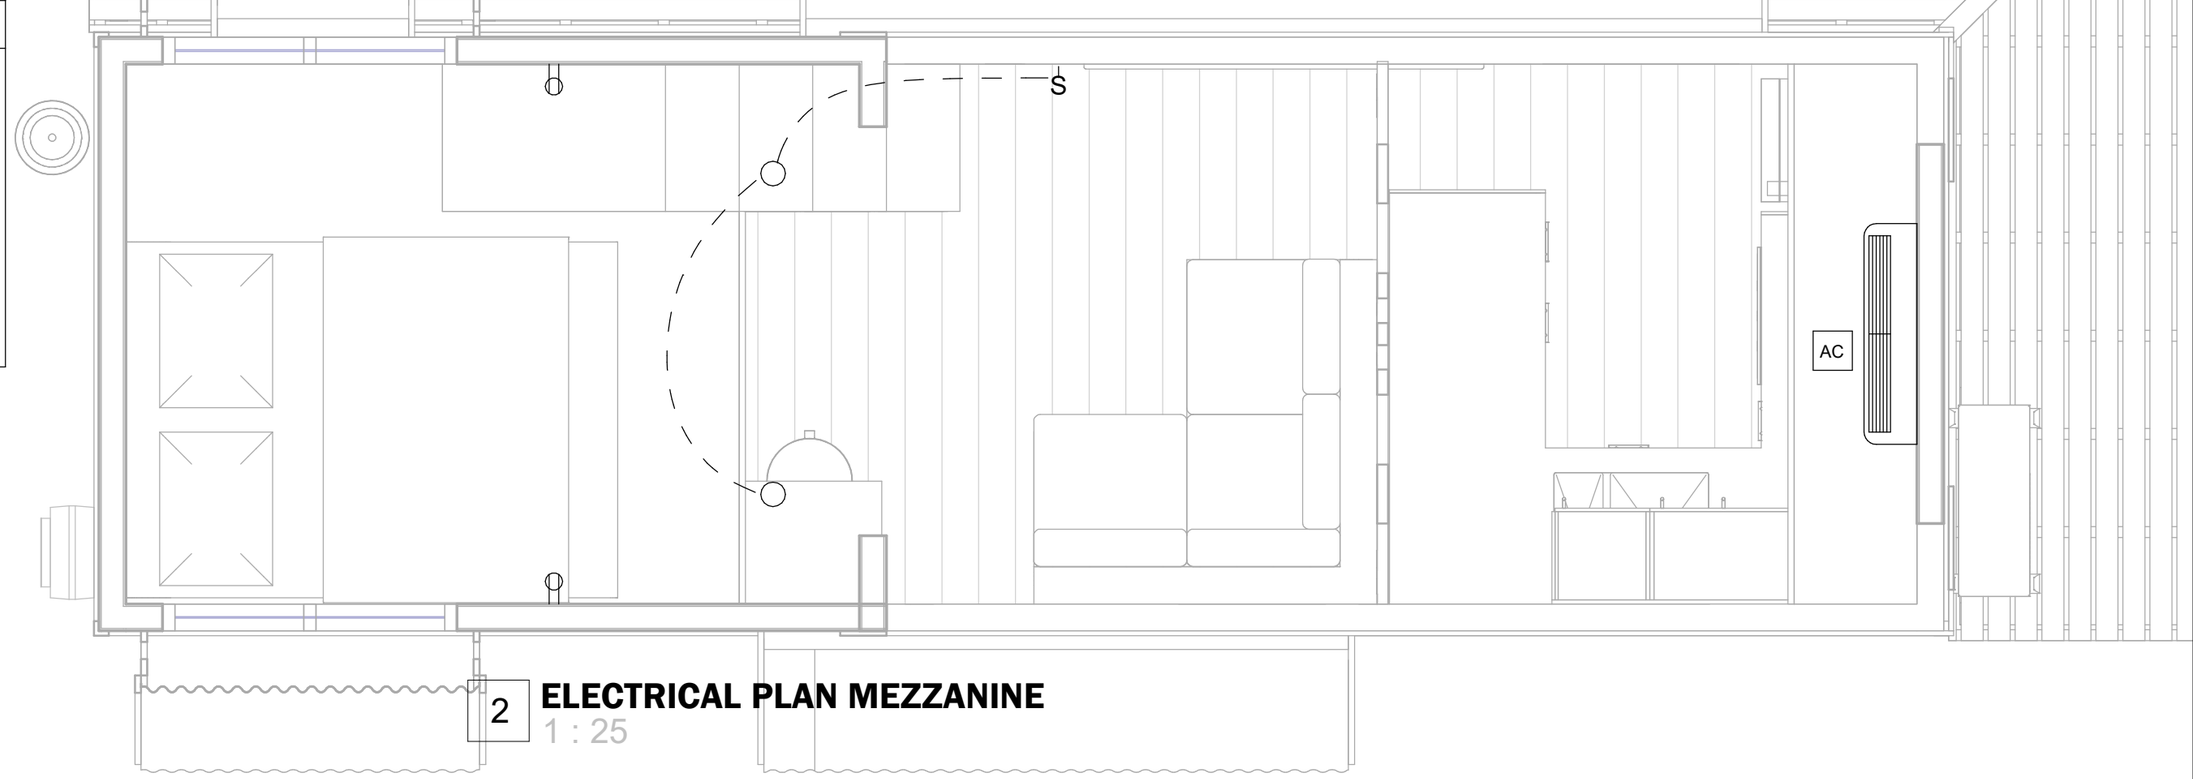

2 **ELECTRICAL PLAN MEZZANINE**
1 : 25

SCALE			DRAWING TITLE	PROJECT N°	DATE	SHEET	
1 : 25	**STARGAZE TINY HOME**		ELECTRICAL PLANS	REV03	6/02/2020 16:12:47	A011	HANGAN TINY HOMES

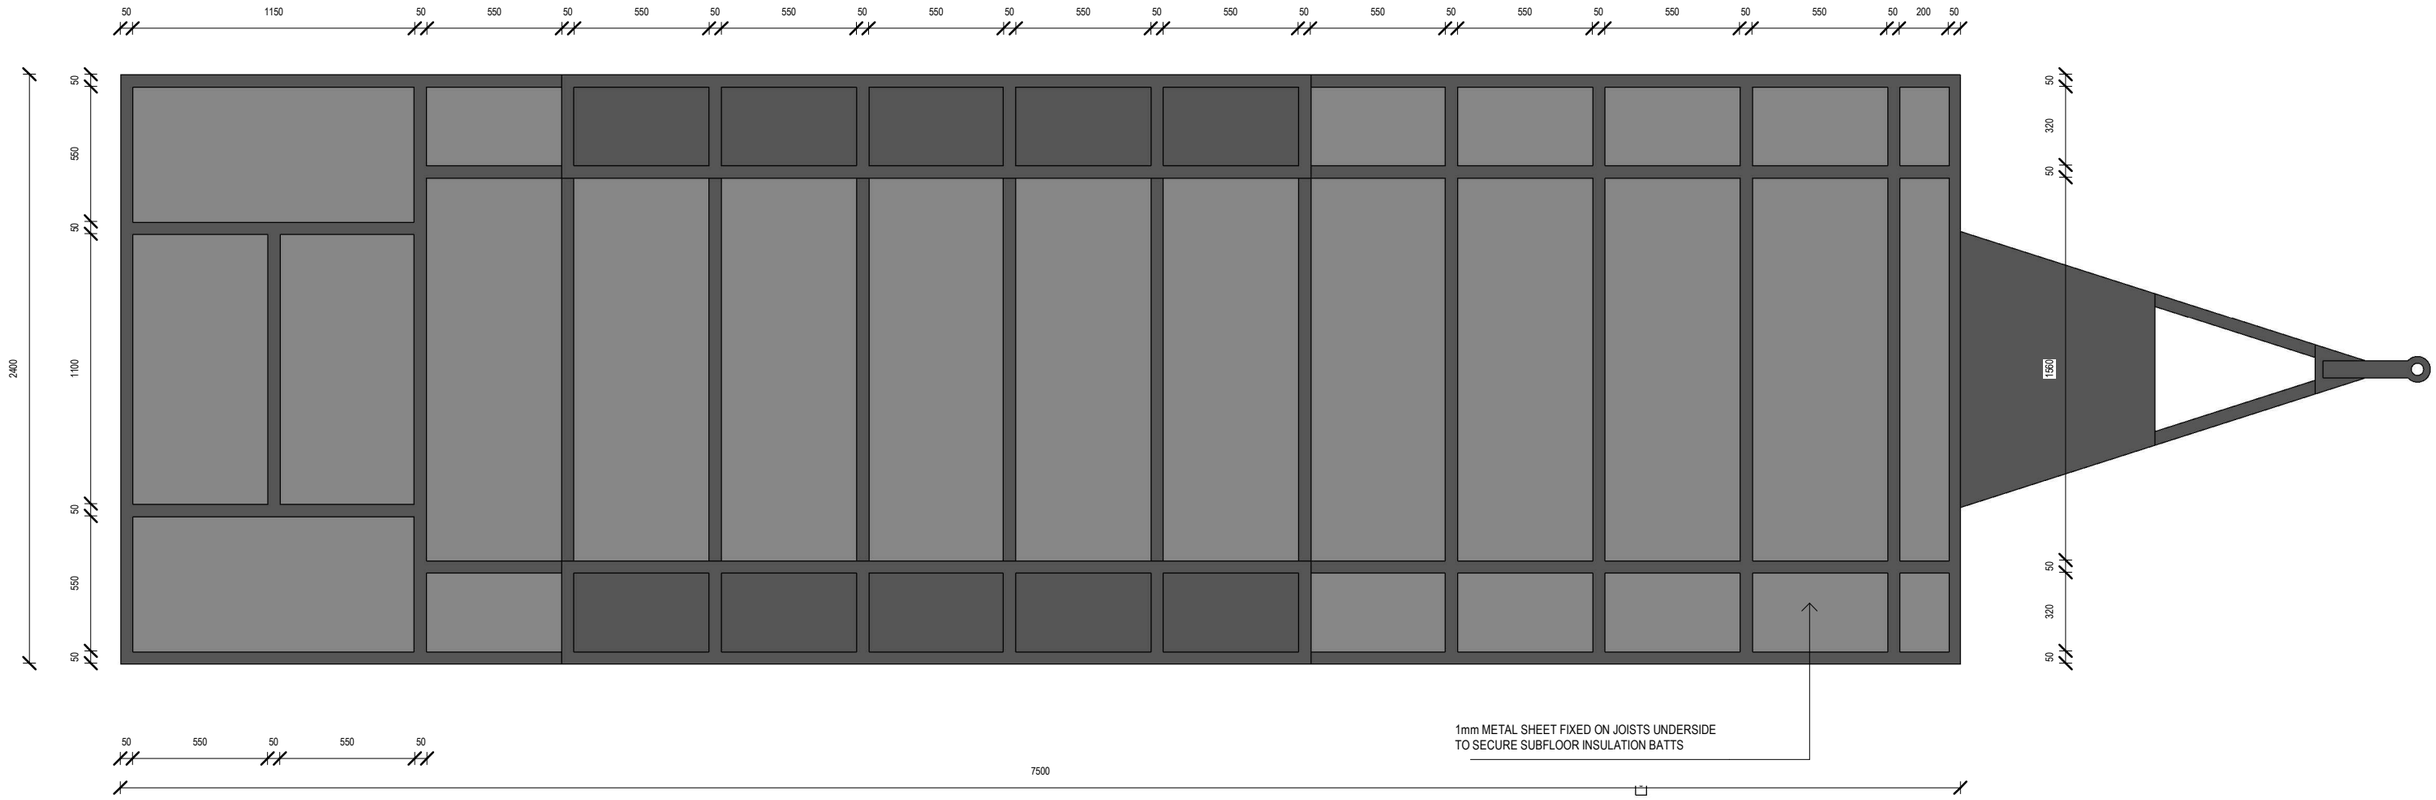

1 TRAILER PLAN

1 : 25

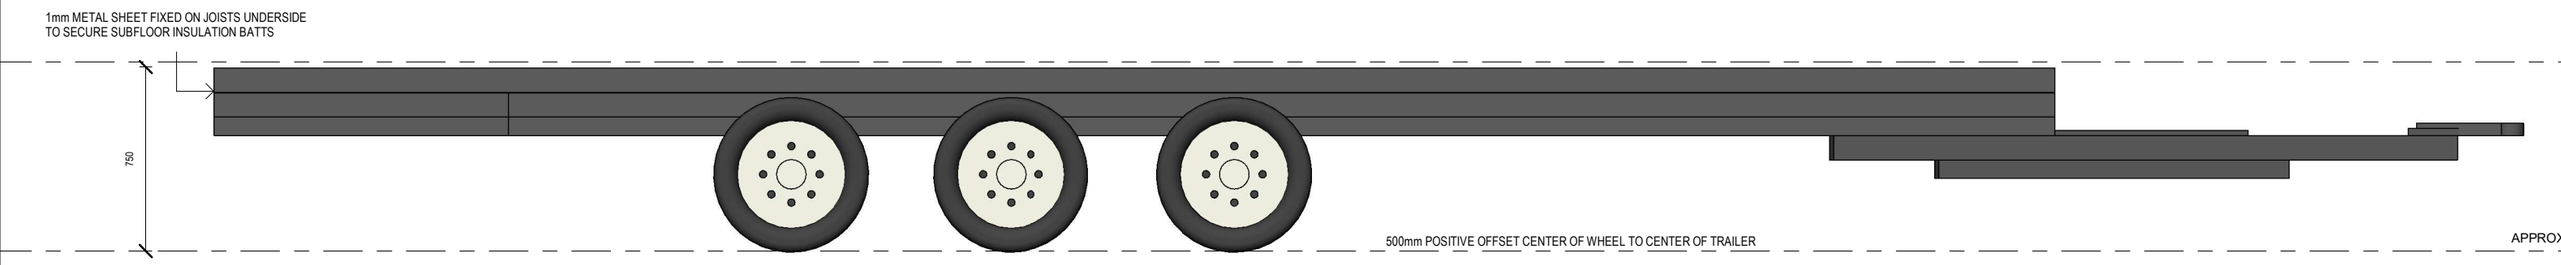

2 TRAILER ELEVATION

1 : 25

SCALE	STARGAZE TINY HOME		DRAWING TITLE	PROJECT N°	DATE	SHEET	HANGAN TINY HOMES
1 : 25			TRAILER PLAN	REV03	6/02/2020 16:12:48	A012	

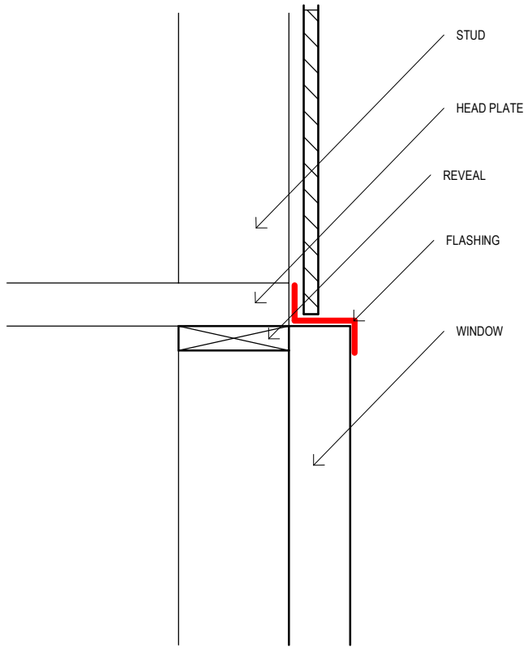

2 **TOP FLASHING DETAIL**
1 : 5

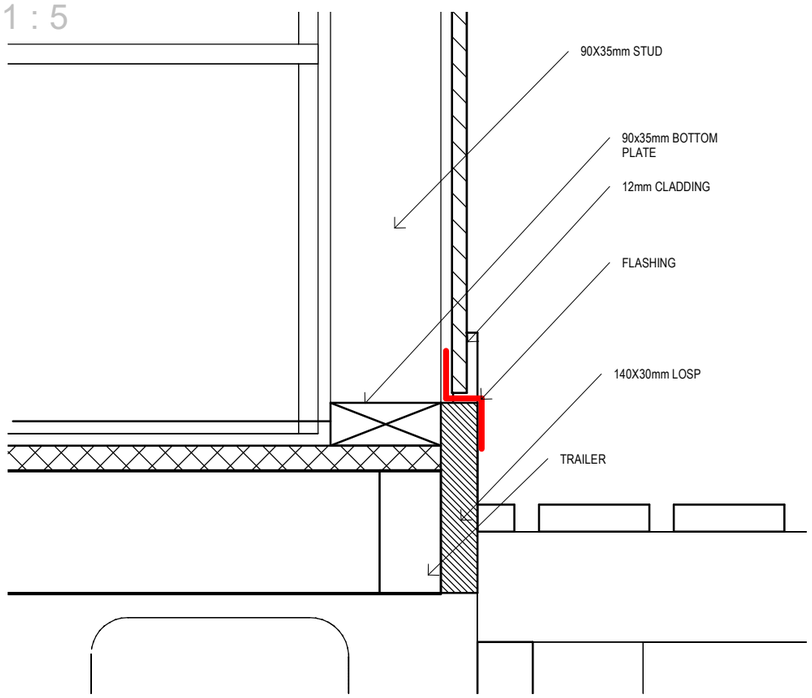

1 **BOTTOM FLASHING DETAIL**
1 : 5

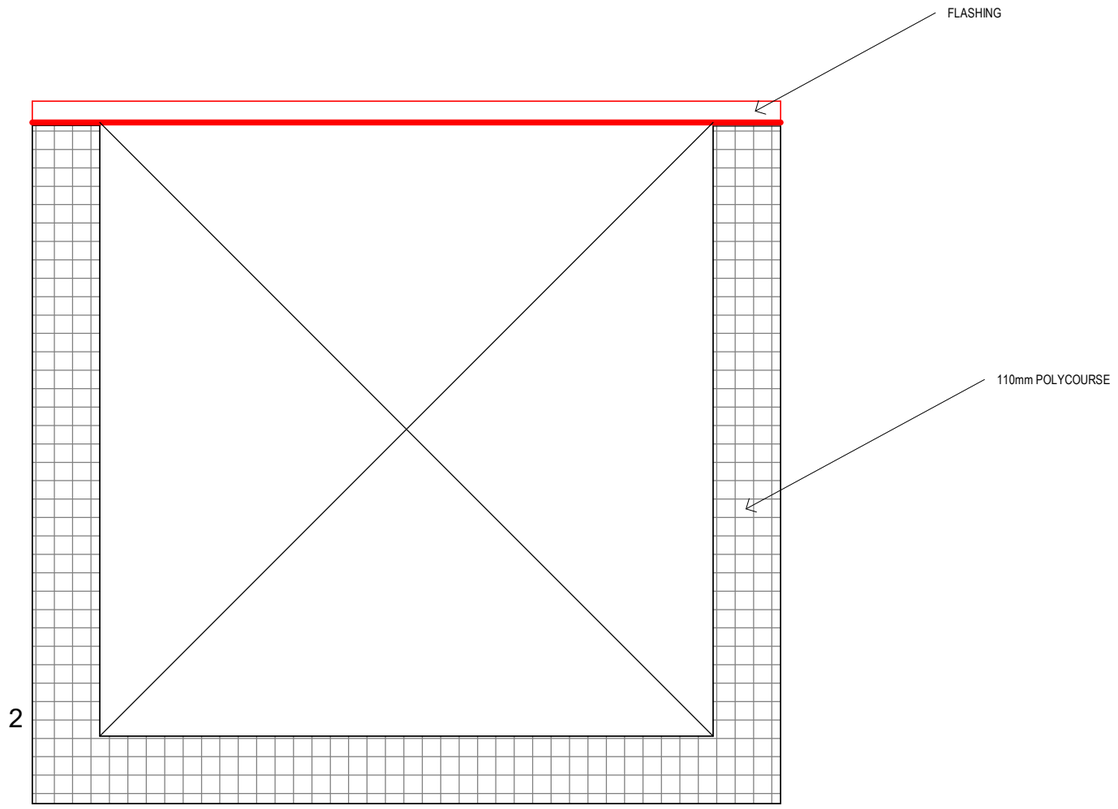

3 **WINDOW ELEVATION DETAIL**
1 : 10

SCALE	STARGAZE TINY HOME		DRAWING TITLE	PROJECT N°	DATE	SHEET	HANGAN TINY HOMES
As indicated			WINDOW DETAILS	REV03	6/02/2020 16:12:49	A013	

1 SKYLIGHT SECTION DETAIL
1 : 10

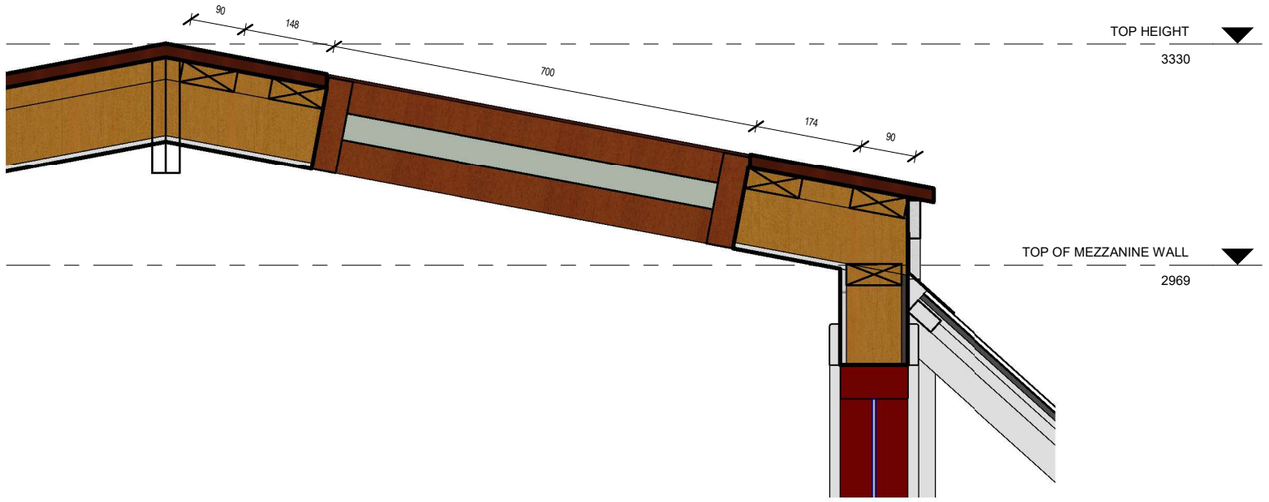

4 FEATURE WOOD BEAM 3D

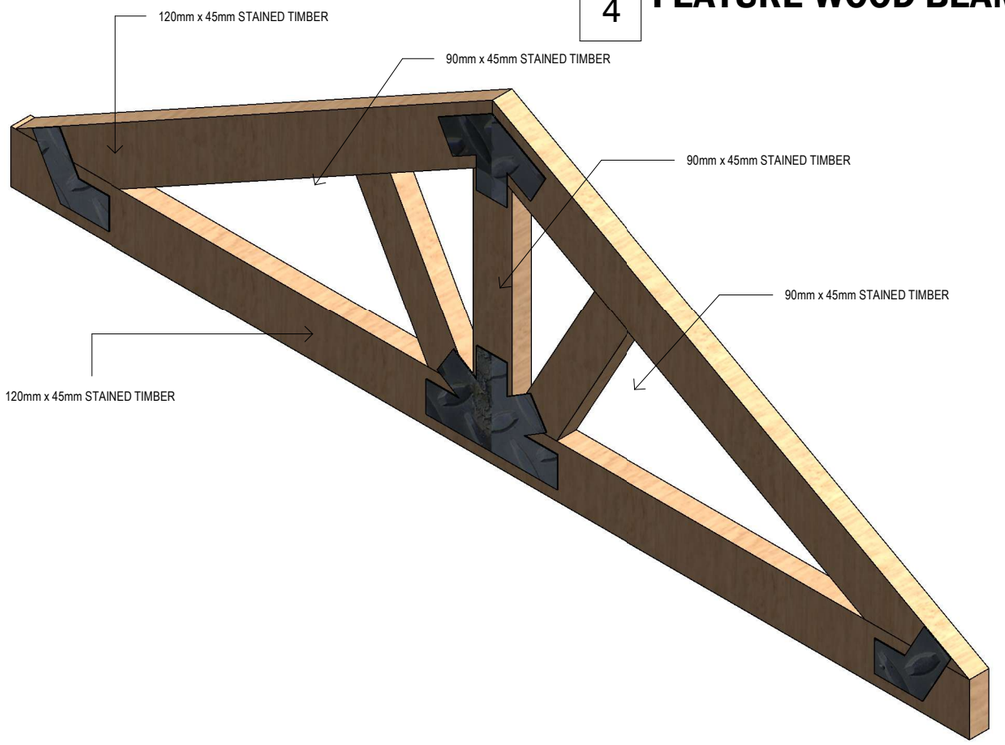

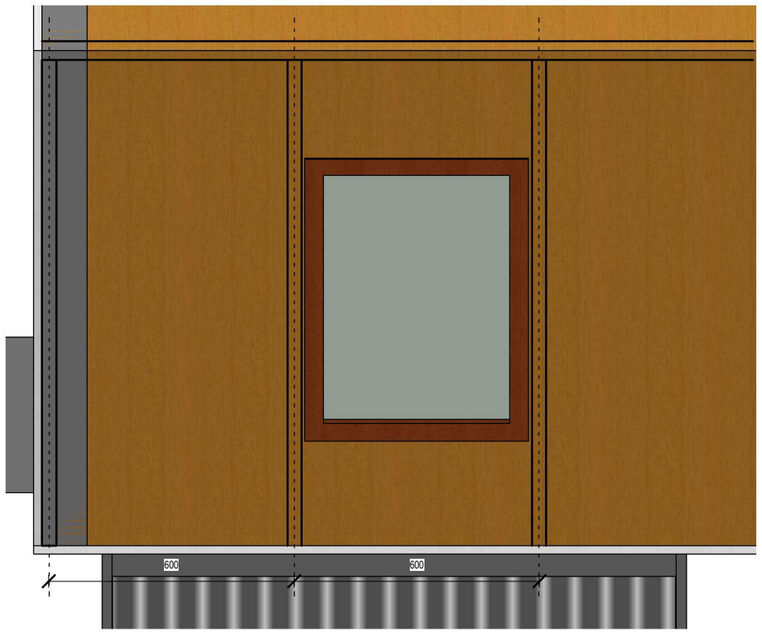

2 SKYLIGHT DETAIL PLAN VIEW
1 : 15

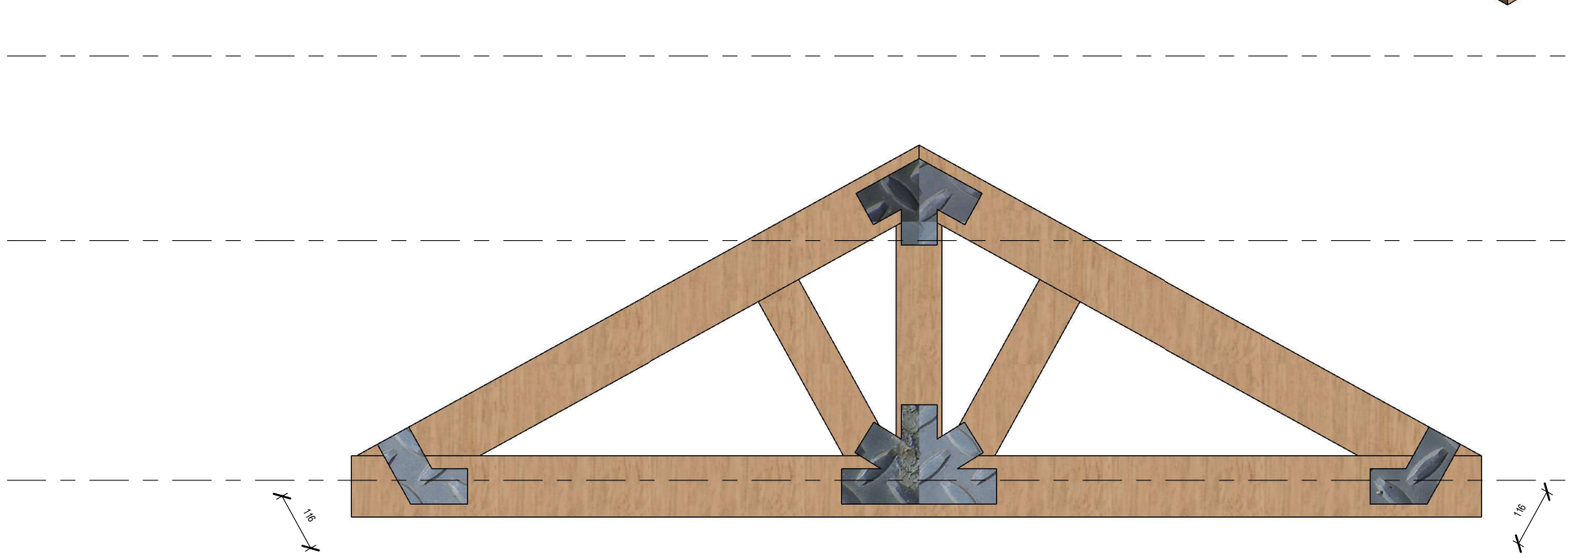

3 FEATURE WOOD BEAM ELEVATION
1 : 12

SCALE			DRAWING TITLE	PROJECT N°	DATE	SHEET	
As indicated	**STARGAZE TINY HOME**		FEATURE DETAILS	REV03	6/02/2020 16:12:50	A014	HANGAN TINY HOMES